Sketch Showing the Work for Asphalting to Roads and Improvements of Drains in Bhadrappa Layout Maruthinagara Surroundings in Ward No. 08 (Kodigehalli), Kodigehalli Sub Division.

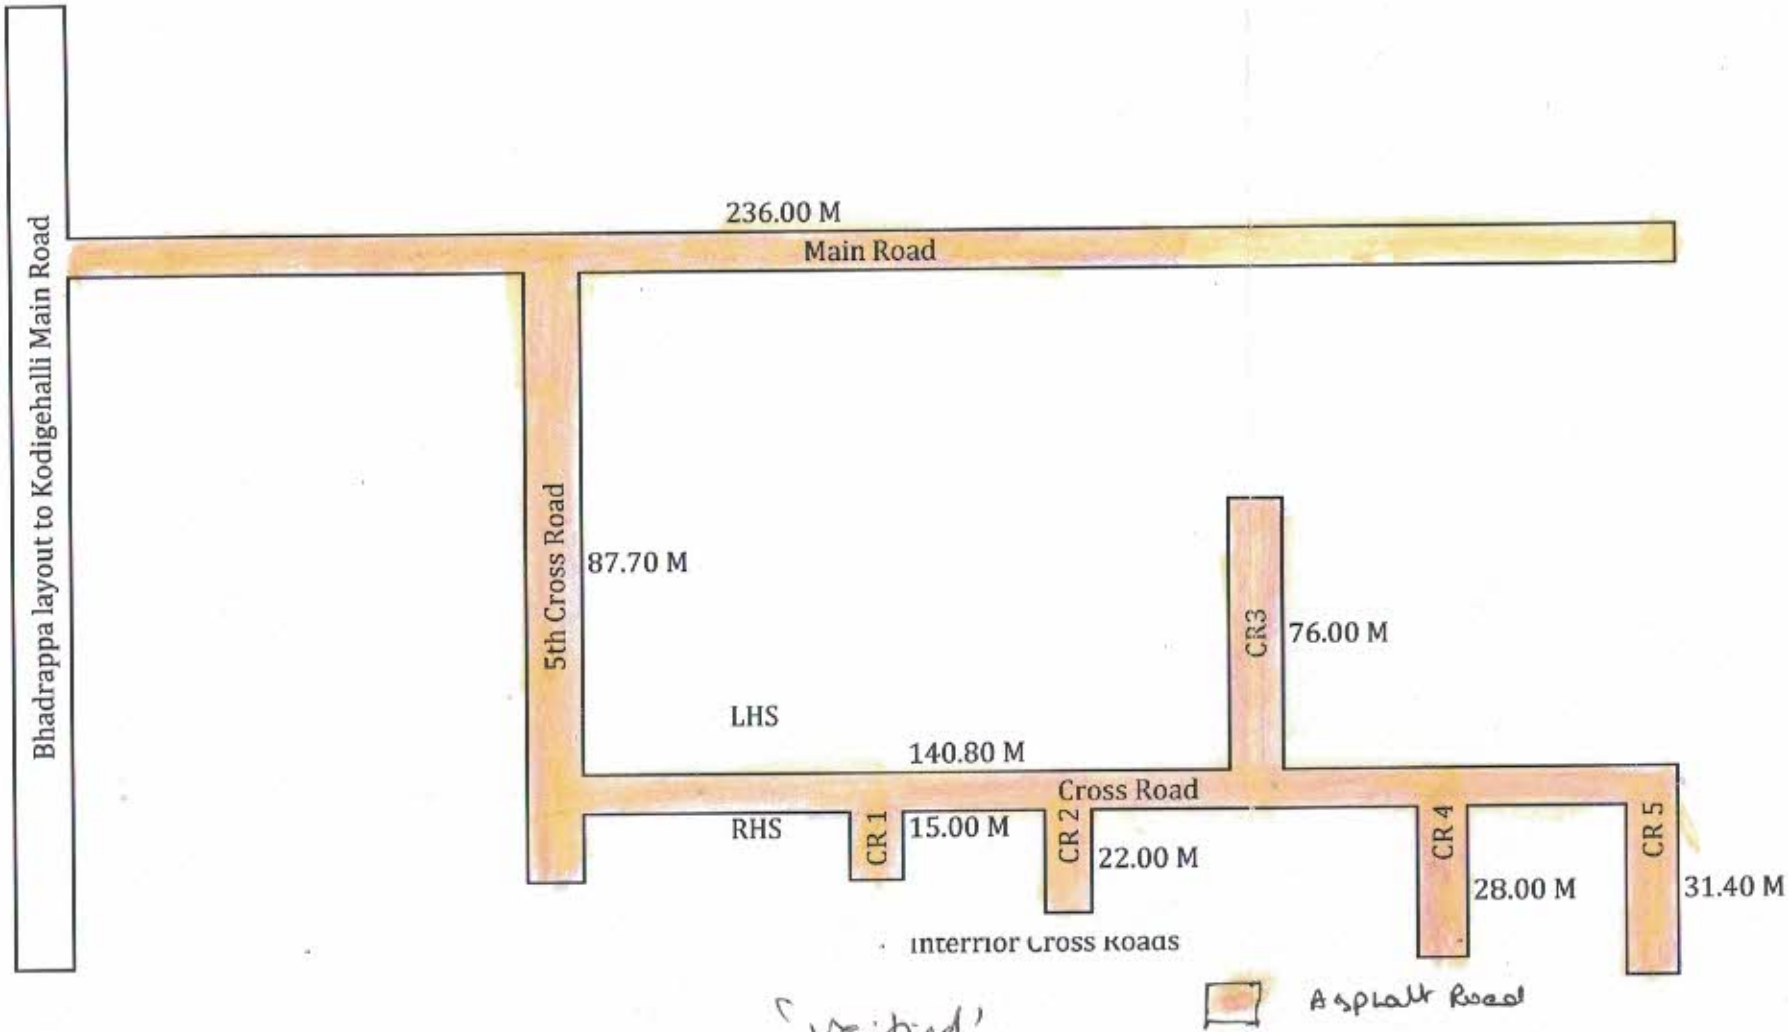

'Visited'

Assistant Engineer
Ward No. 08

MANJUNATH. K
DQM BE (CIVIL)
EXECUTIVE ENGINEER (PTD)

Sketch Showing the Work for Asphalting to Roads and Improvements of Drains in Bhadrappa Layout Maruthinagara Surroundings in Ward No. 08 (Kodigehalli), Kodigehalli Sub Division.

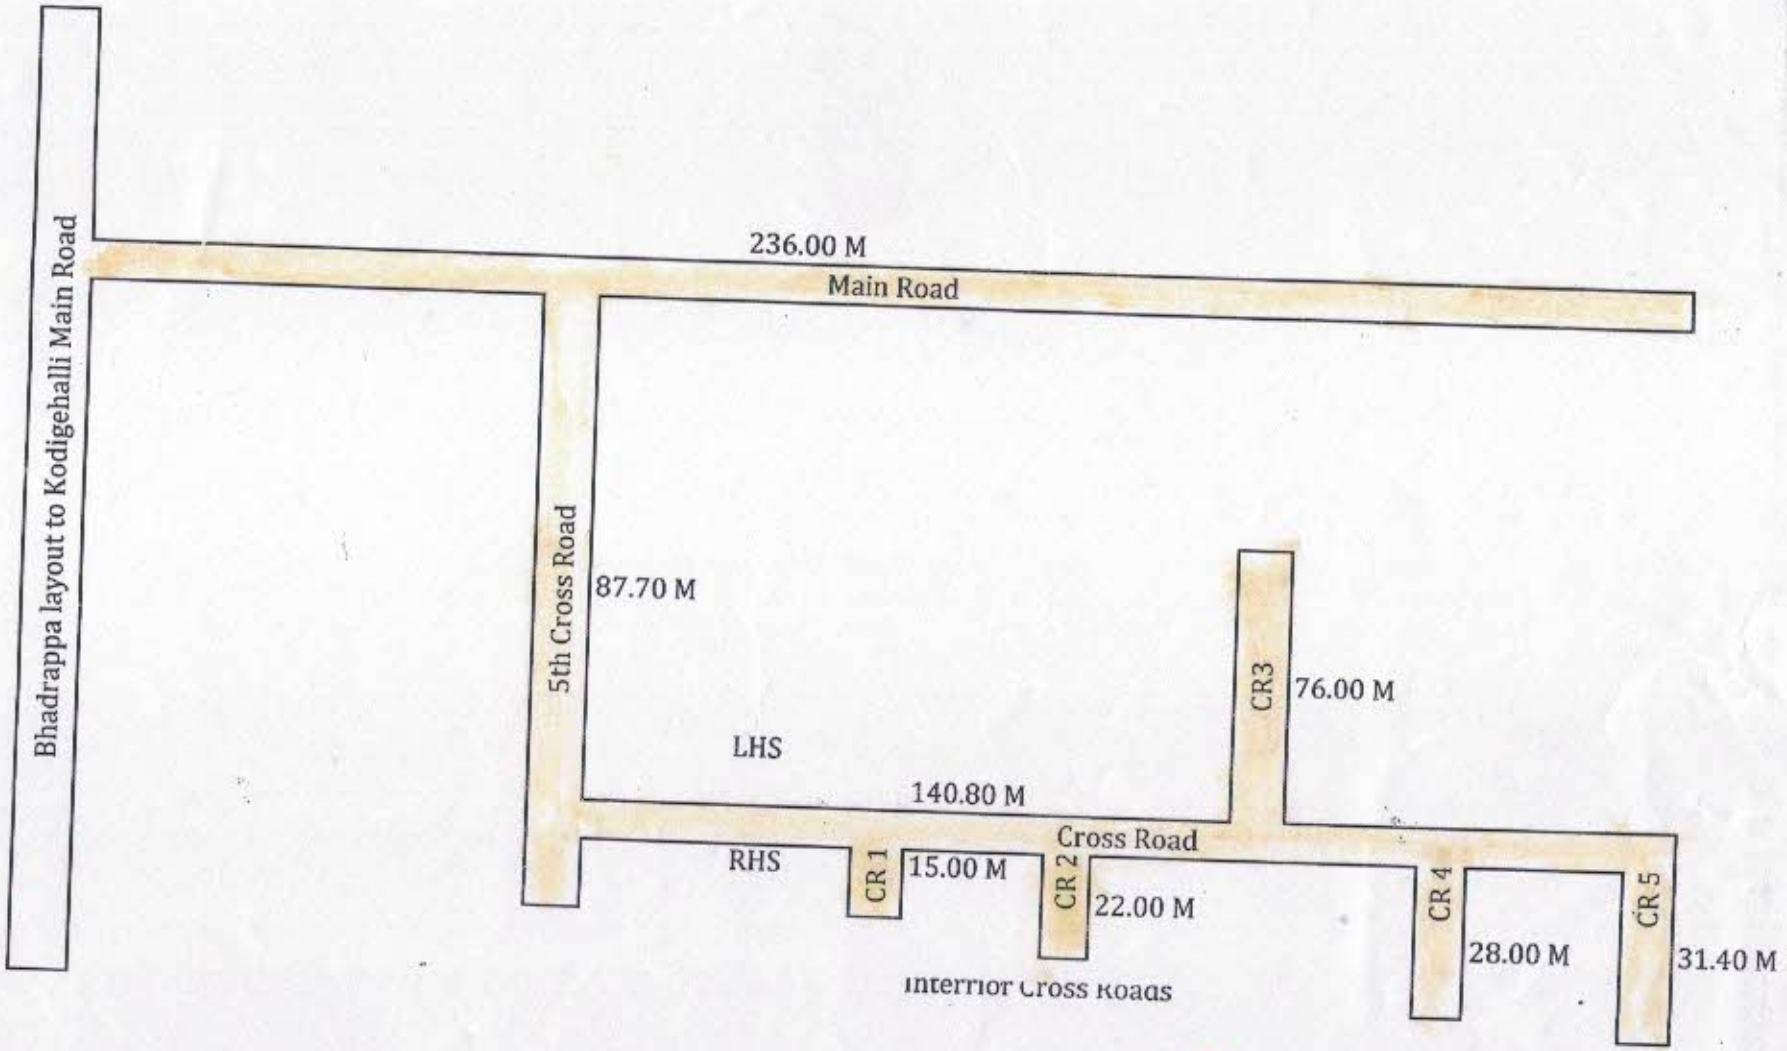

Assistant Engineer
Ward No. 08